NAME OF WORK:- DEVELOPMENT OF CIVIL WORKS AT CANARA BANK LAY-OUT PARKS IN W.No 09 VIDYARANYAPURA

CHILDREN PLAY PARK CANARA BANK LAY-OUT.

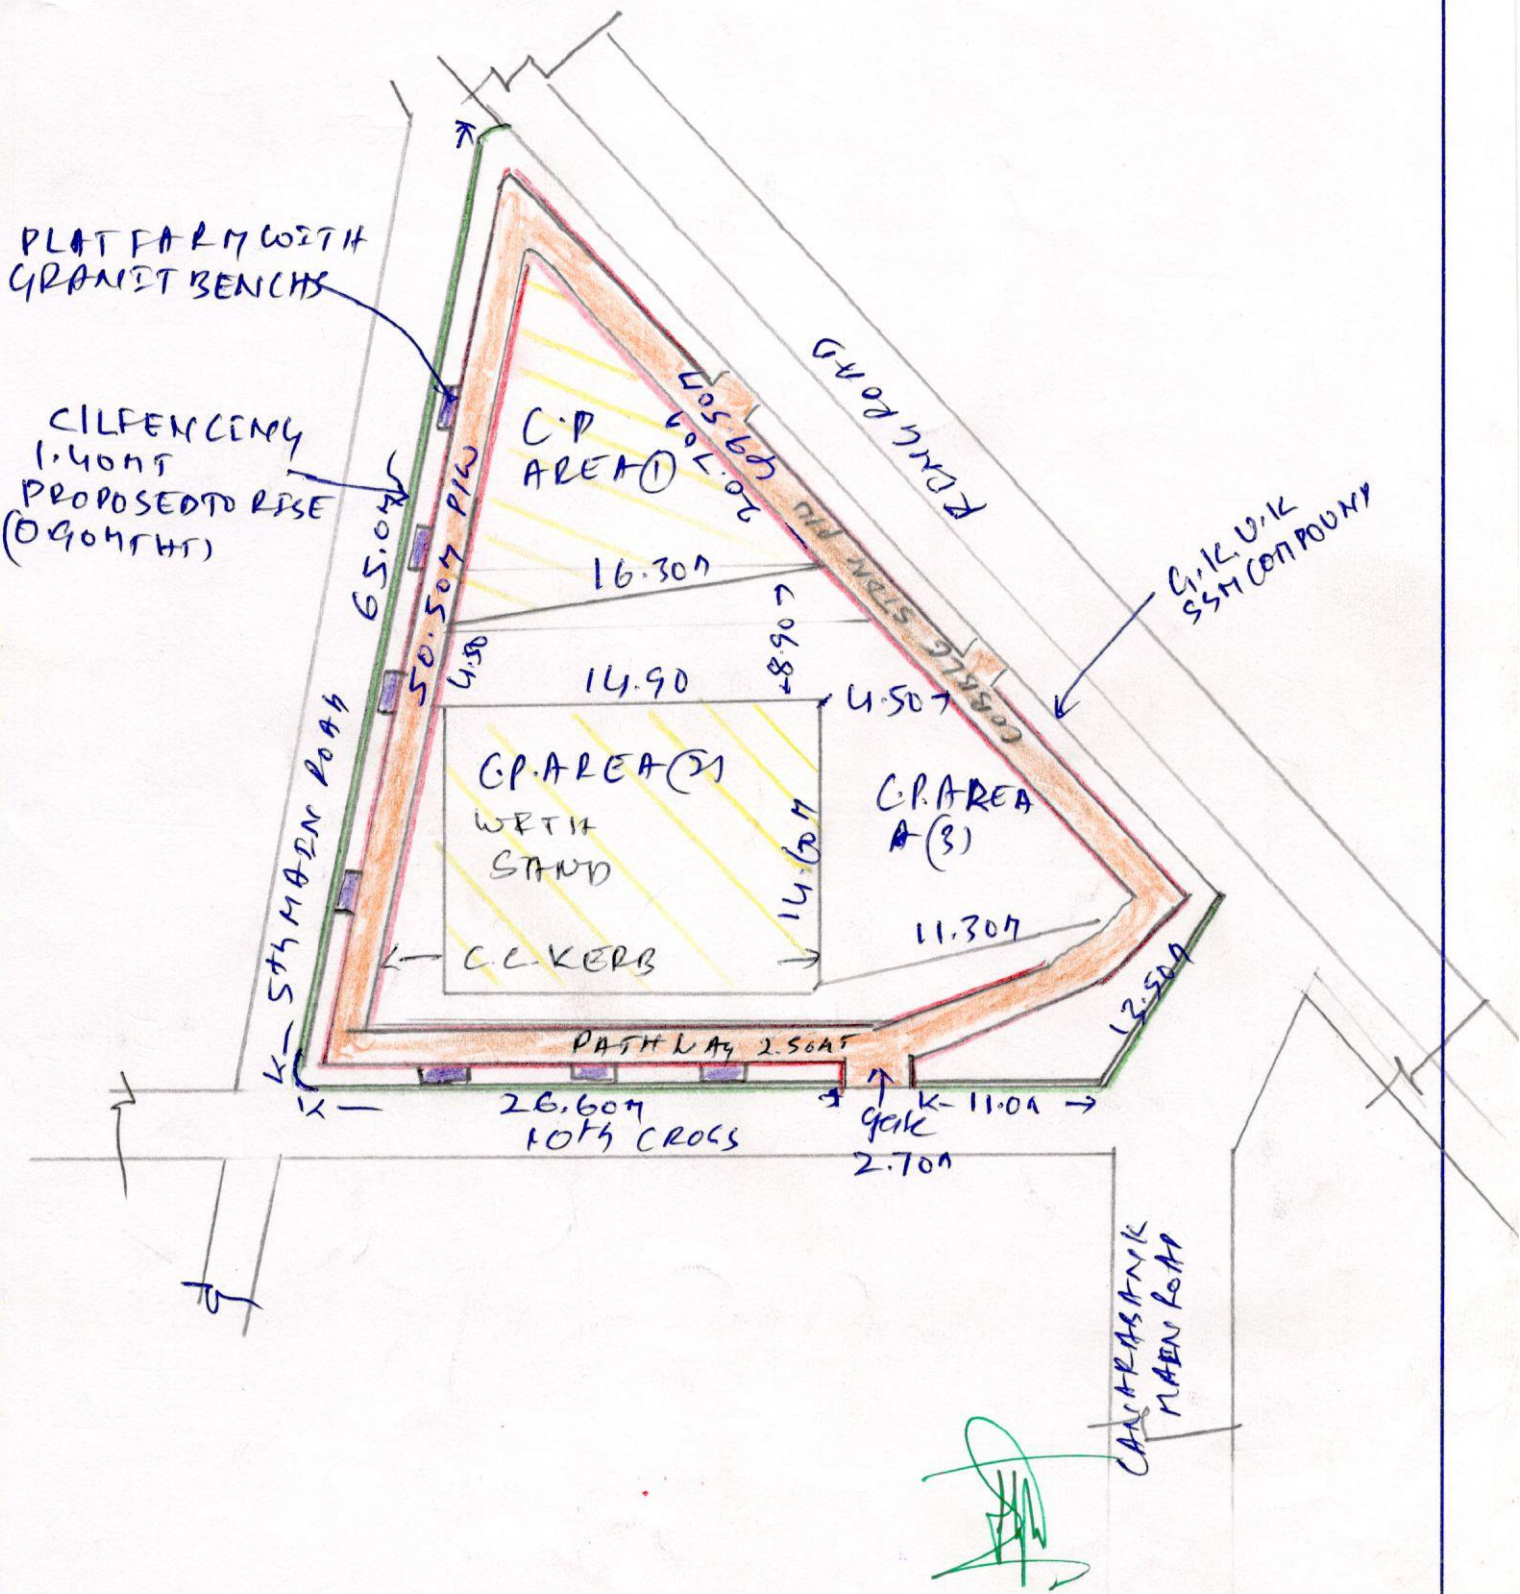

NAME OF WORK:- DEVELOPMENT OF CIVIL WORKS AT CANARA BANK LAY-OUT PARKS IN WARD NO 09. VIDYARANYAPURA.

GANAPATHI TEMPLE PARK CANARA BANK LAY-OUT.